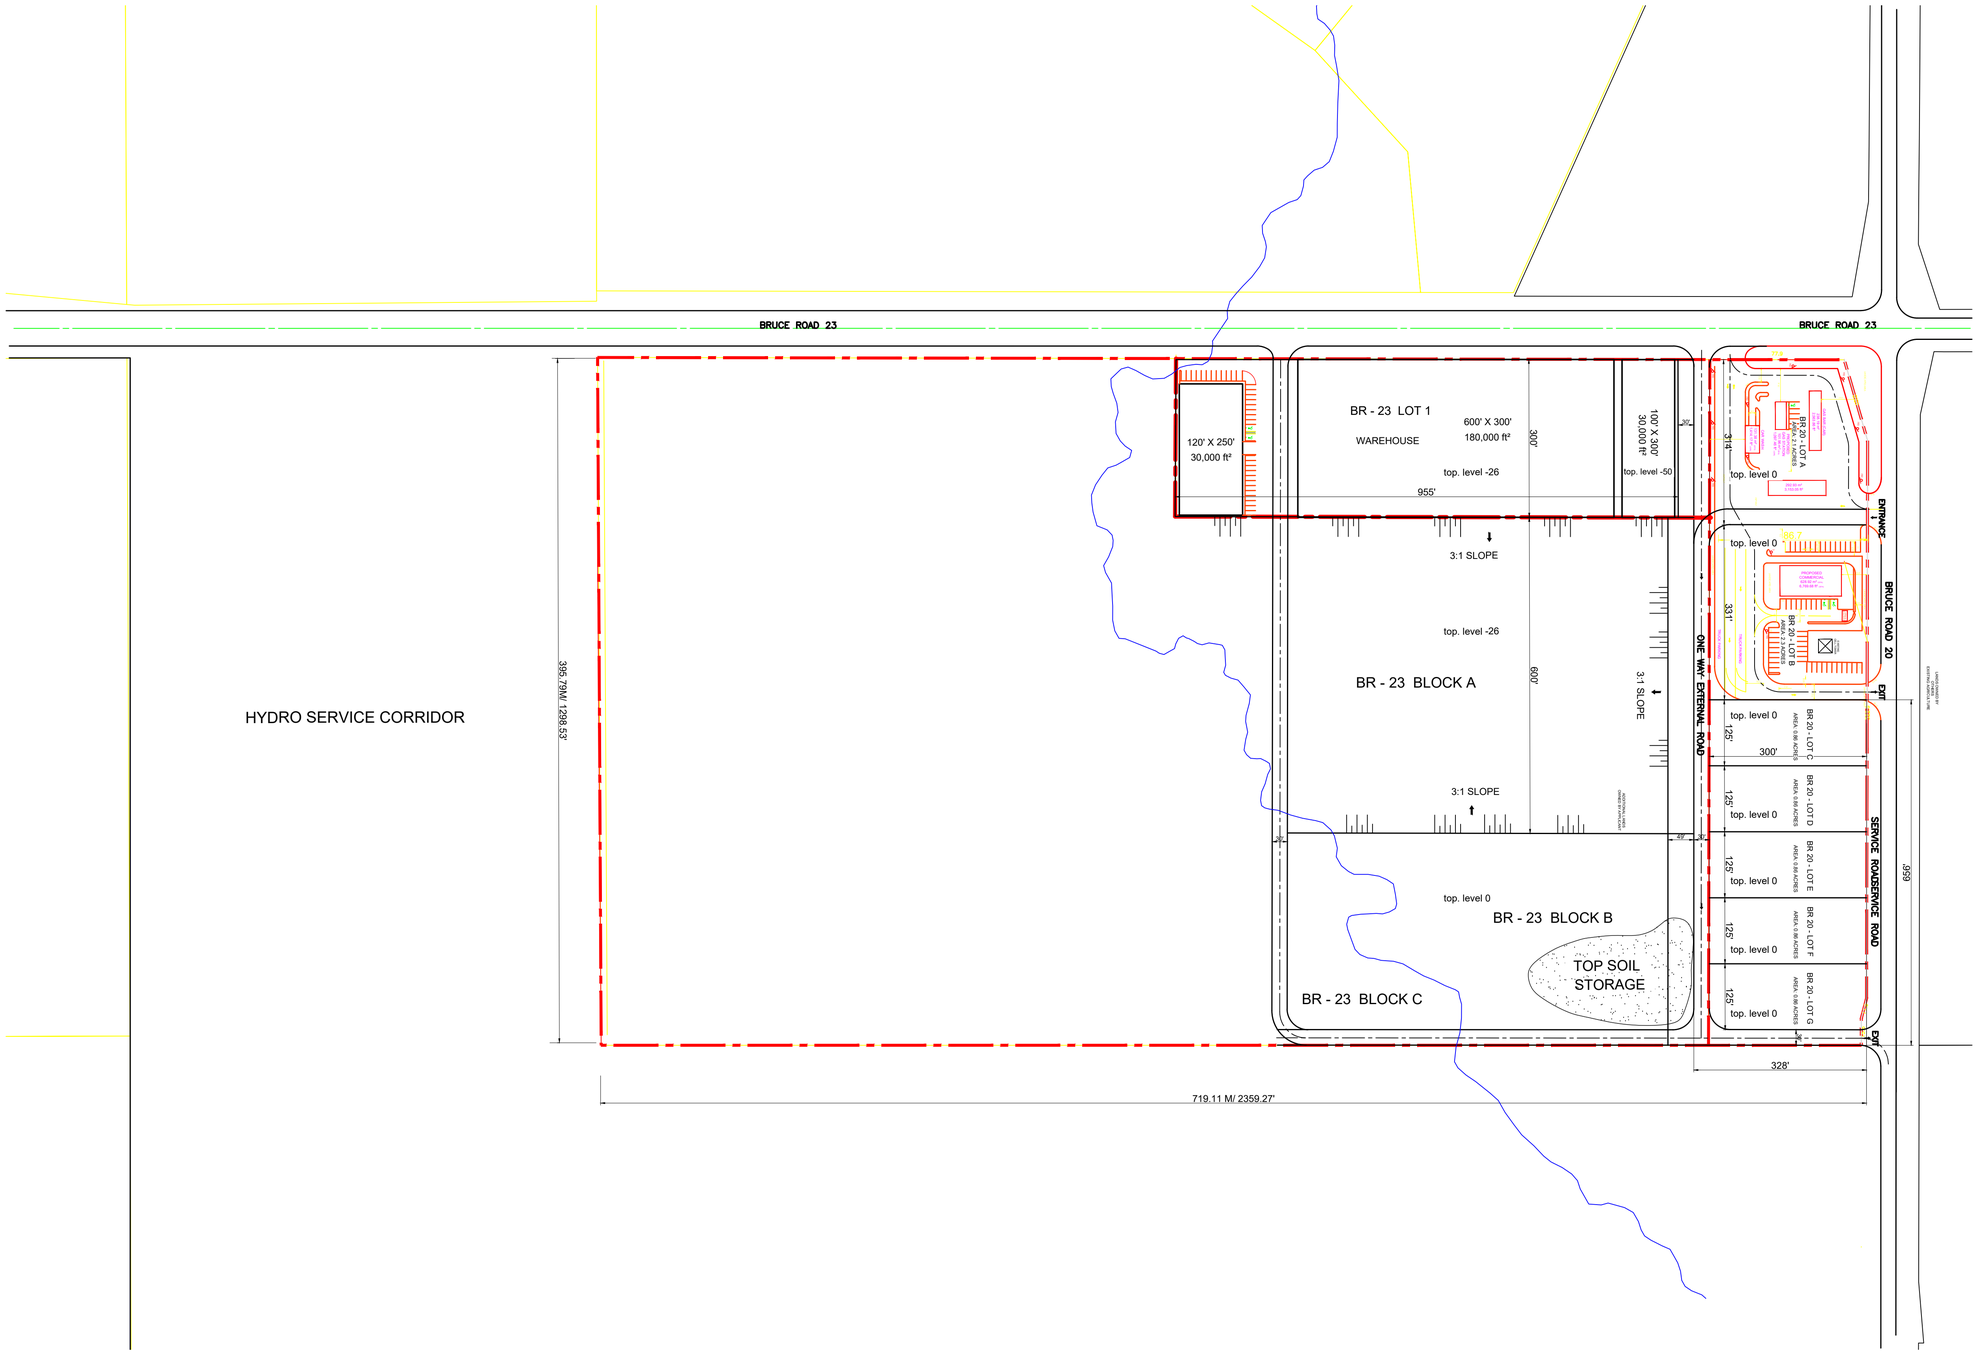

FOR DISCUSSION PURPOSE ONLY

BEC BUSINESS & INNOVATION CENTRE INC.

www.bbi-centre.ca

SITE PLAN

BRUCE ROAD 20 -- COMMERCIAL

PROJECT No.
PRJNO.

SHEET No.
DWG--NO

DATE
Sept. 7, 2017